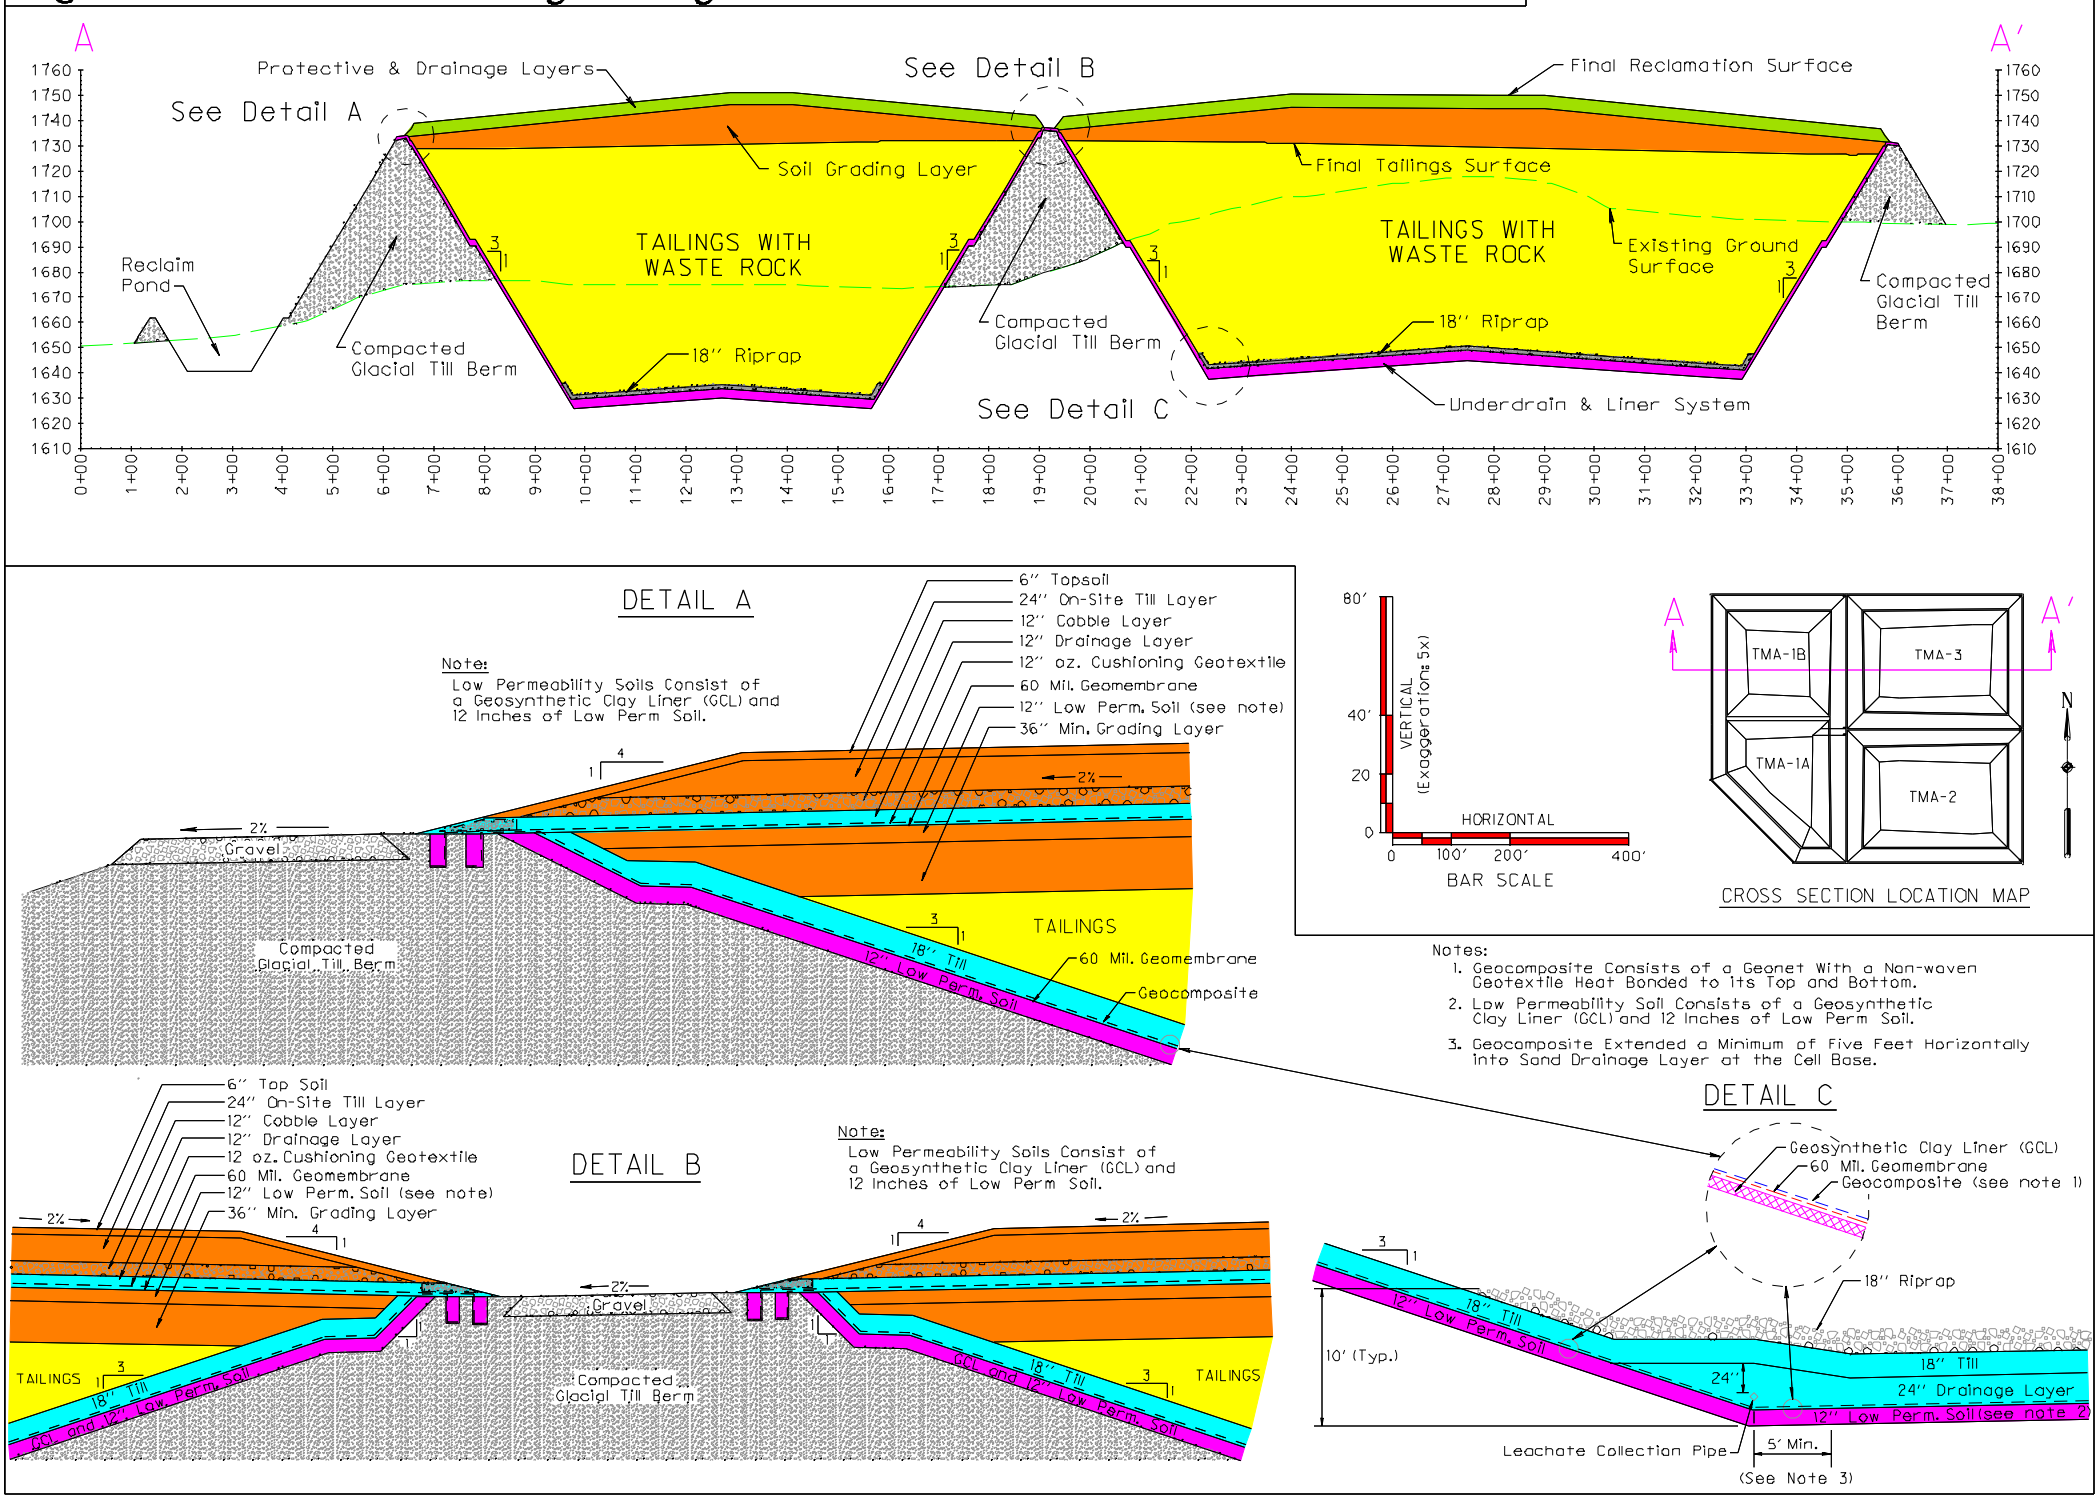Figure 1–12. Reclaimed Tailings Management Area Cross–Section With Liner Details