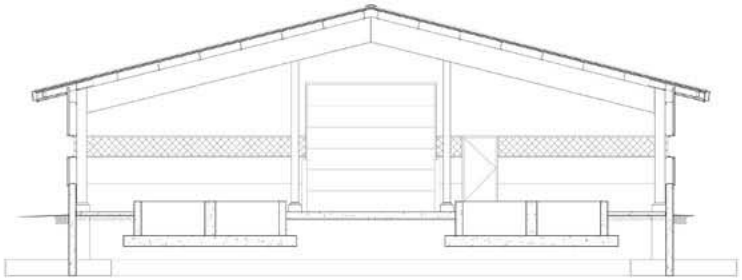

BUILDING SECTION

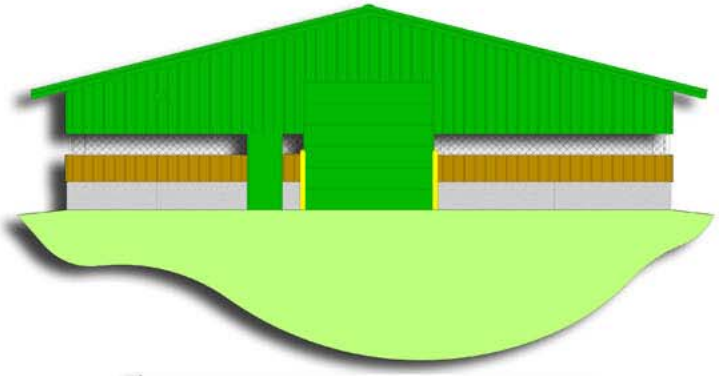

SOUTH ELEVATION

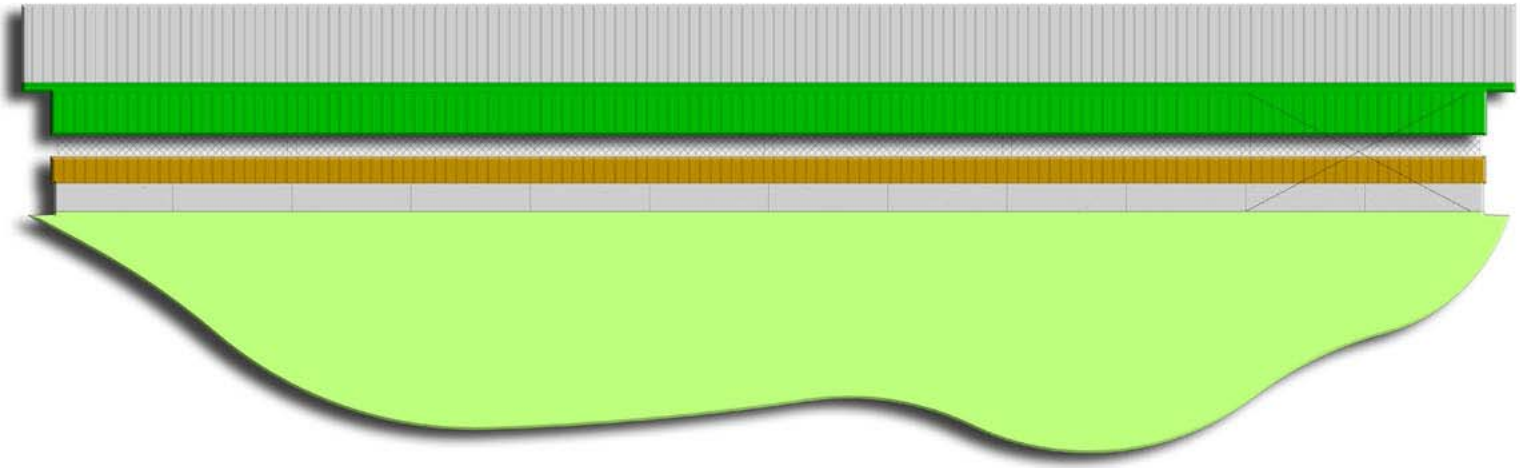

EAST ELEVATION

RACEWAY PAVILION

LIESCH

FISHPRO

State of Wisconsin
Department of Administration
Division of State Facilities

Agency / Initiative:
Wisconsin Department of Natural Resources
Wild Rose Fish Hatchery

Project Title:
WILD ROSE STATE FISH HATCHERY (PHASE I)
FISH HATCHERY RENOVATION AND COMPLIANCE

Project Location:
WILD ROSE FISH HATCHERY
WILD ROSE, WISCONSIN

Sheet Title:

Revisions:

No.	Date	By	Description

Scale	
Graphic Scale	
DSF Number	03117
Set Type	BD
Date Issued	03/16/06
Sheet Number	