EXAMPLE INFILTRATION BASIN OUTLET STRUCTURE	SHEET NO 3
FIGURE 3 - FRONT VEIW	

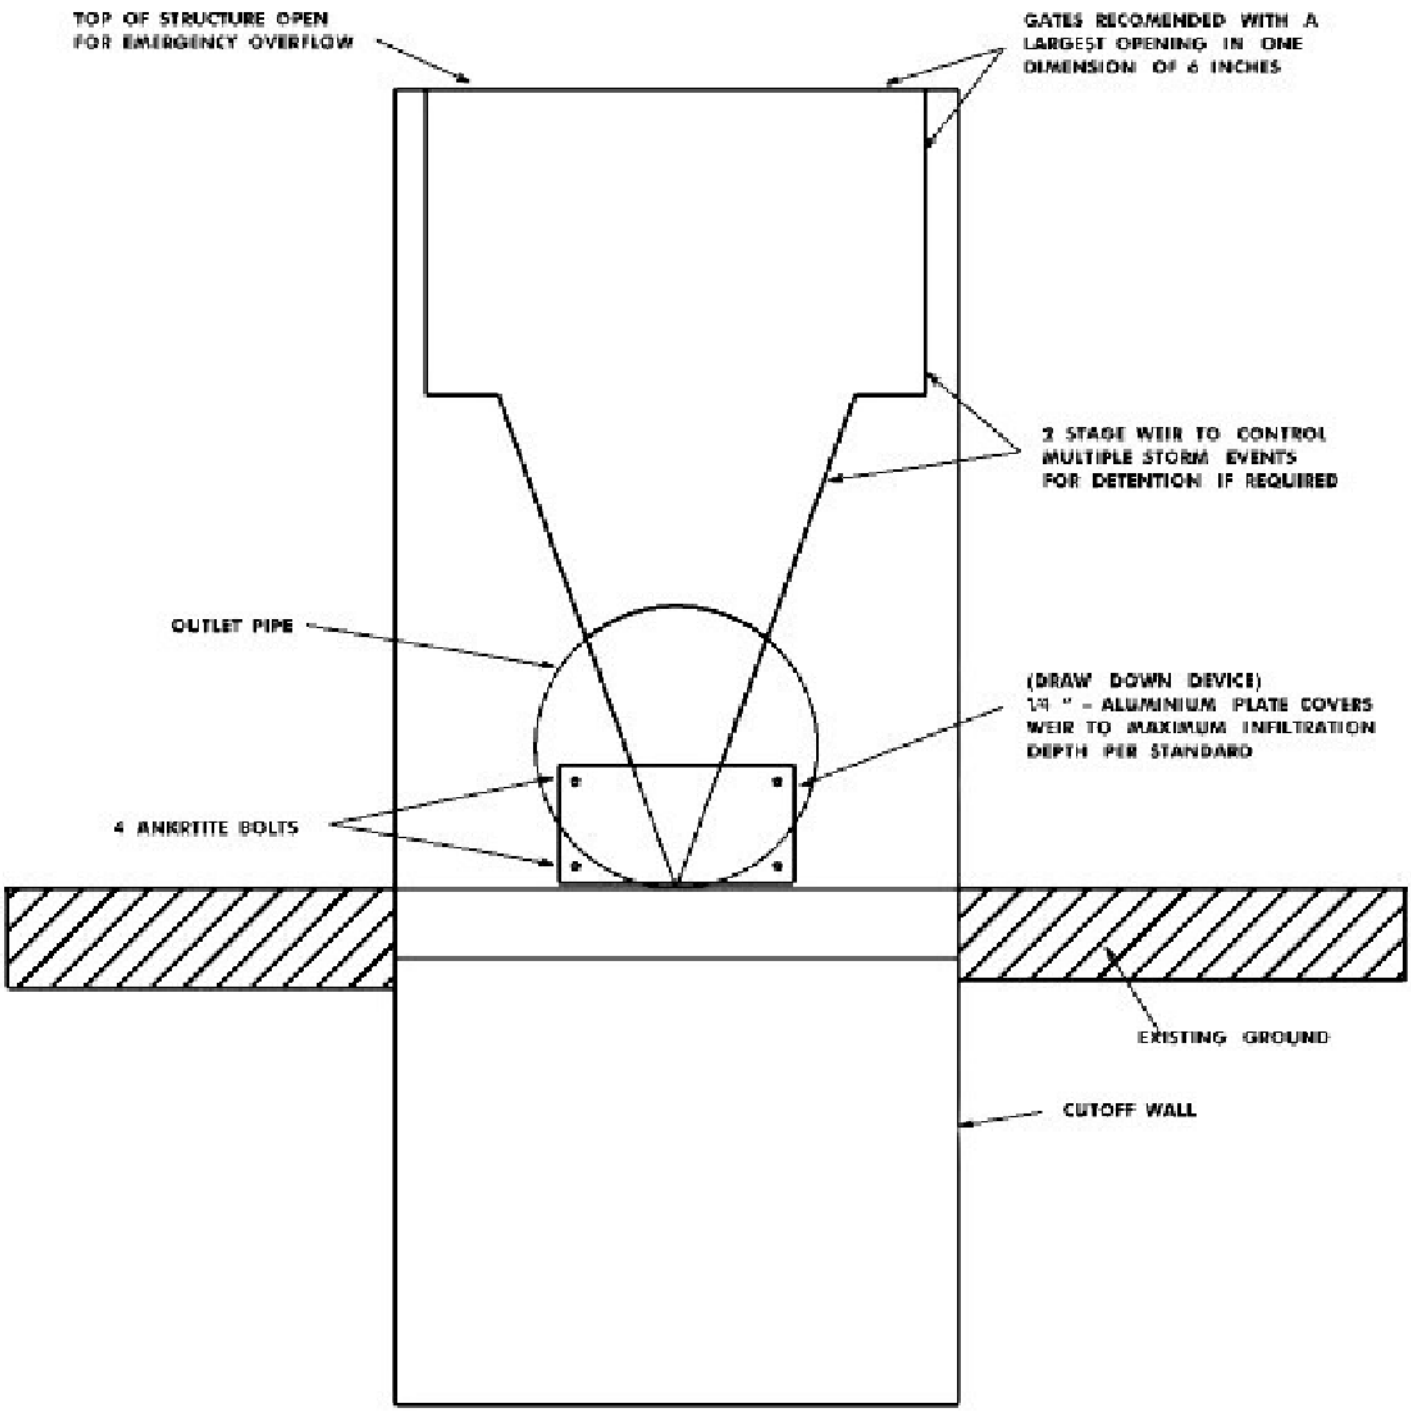

NOT TO SCALE

M:\DESIGN\SEWER