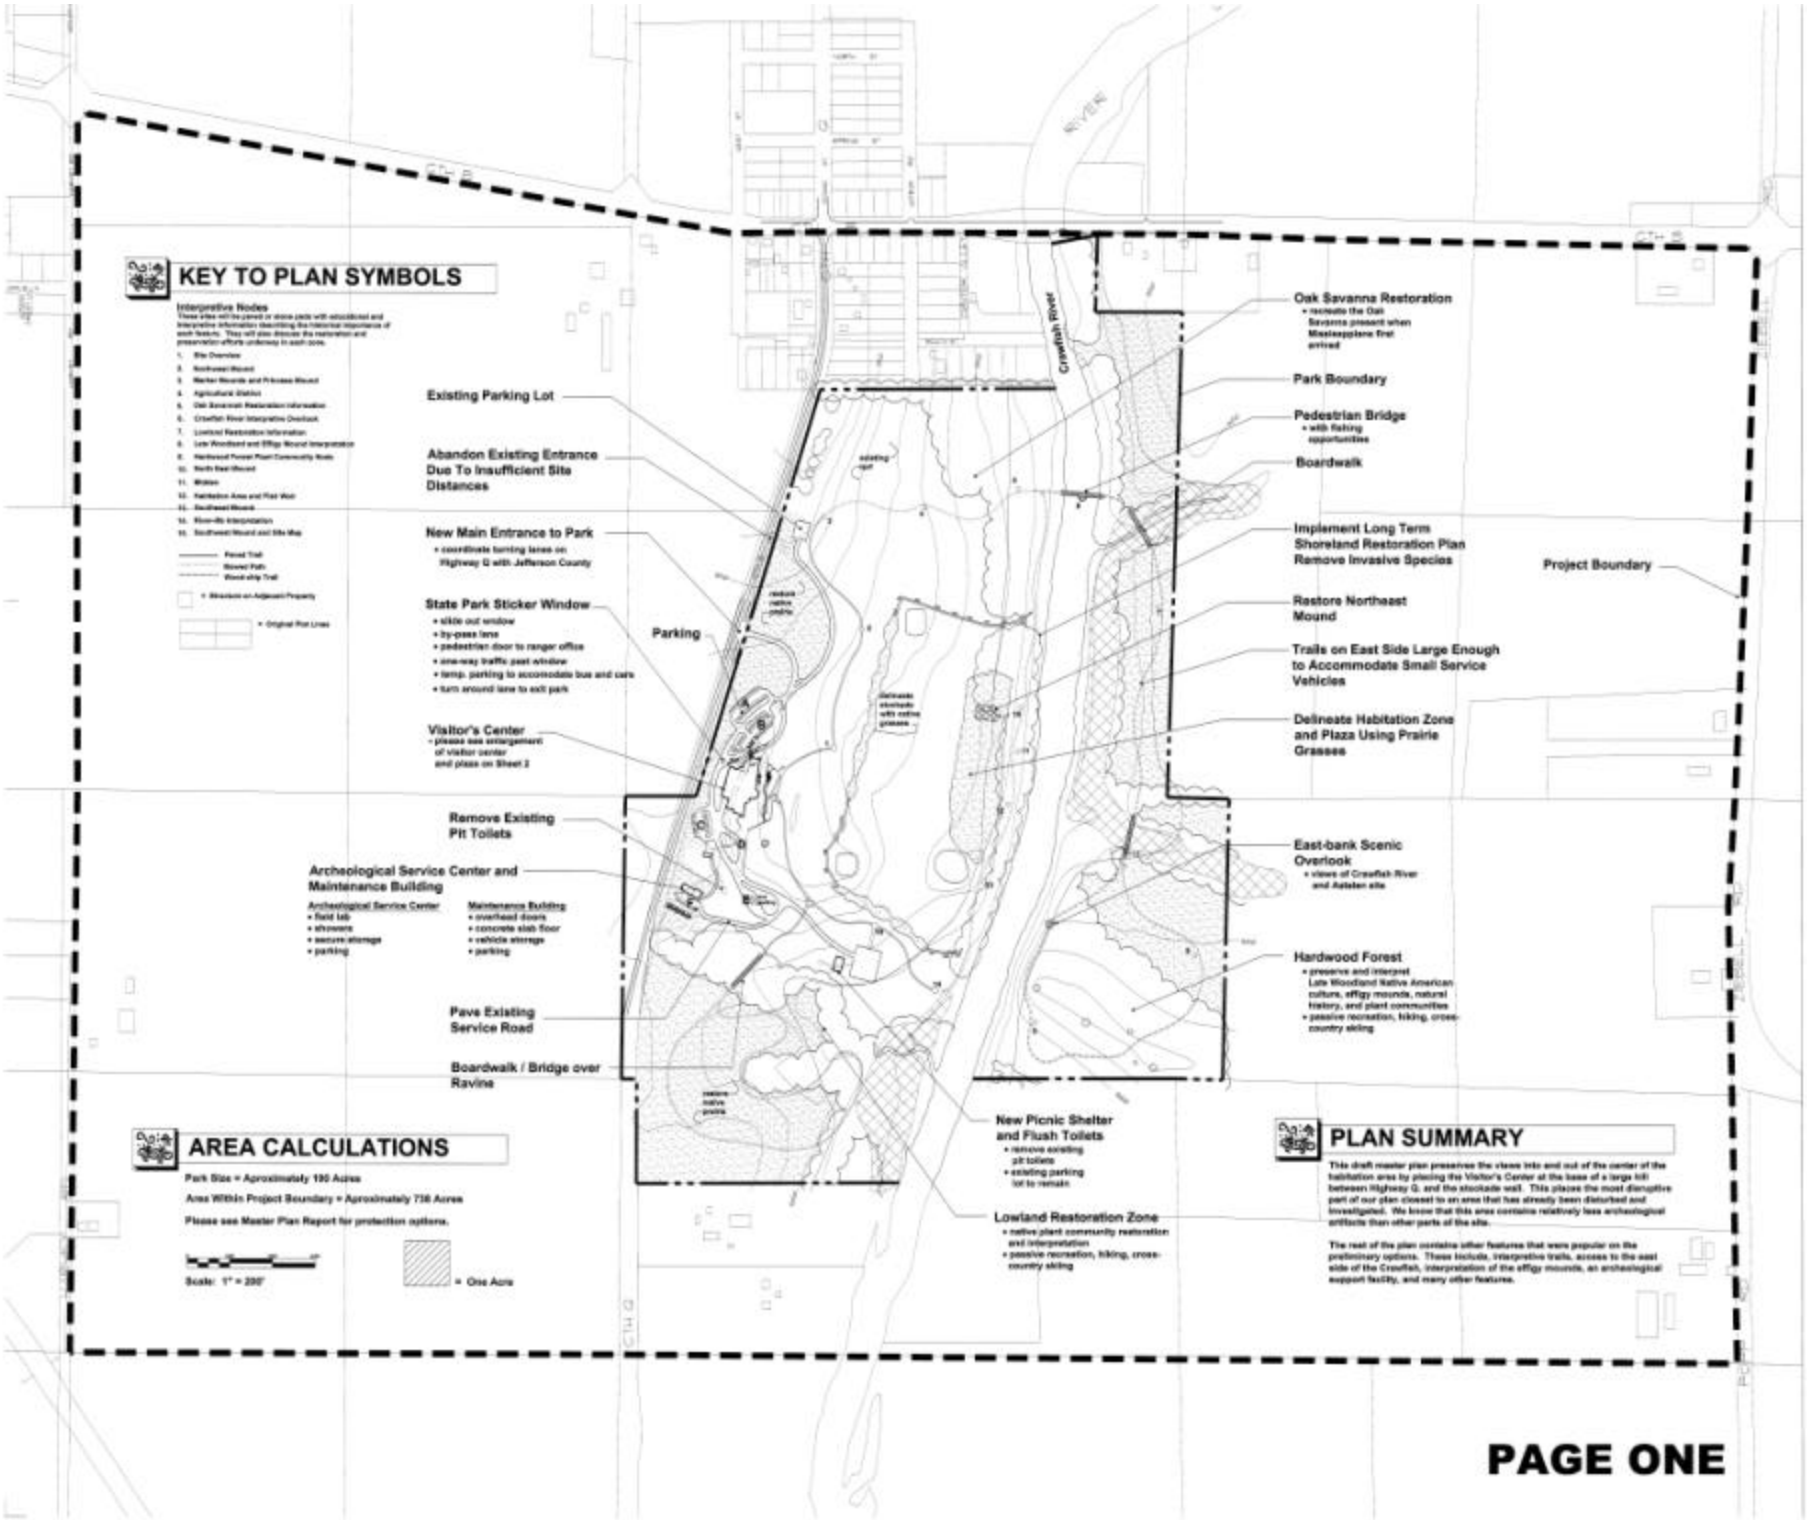
KEY TO PLAN SYMBOLS
Interpretive Nodes
Existing Parking Lot
Abandon Existing Entrance Due To Insufficient Site Distances
New Main Entrance to Park
• coordinate turning lanes on Highway Q with Jefferson County
State Park Sticker Window
• slide out window
• by-pass lane
• pedestrian door to ranger office
• one-way traffic past window
• temp. parking to accomodate bus and cars
• turn around lane to exit park
Parking
Visitor's Center
• please see enlargement of visitor center and plaza on Sheet 2
Remove Existing Pit Toilets
Archeological Service Center and Maintenance Building
Archeological Service Center
• field lab
• showers
• secure storage
• parking
Maintenance Building
• overhead doors
• concrete slab floor
• vehicle storage
• parking
Pave Existing Service Road
Boardwalk / Bridge over Ravine
Crawfish River
Oak Savanna Restoration
• recreate the Oak Savanna present when Mississippians first arrived
Park Boundary
Pedestrian Bridge
• with fishing opportunities
Boardwalk
Implement Long Term Shoreland Restoration Plan Remove Invasive Species
Project Boundary
Restore Northeast Mound
Trails on East Side Large Enough to Accommodate Small Service Vehicles
Delineate Habitation Zone and Plaza Using Prairie Grasses
East-bank Scenic Overlook
• views of Crawfish River and Aztalan site
Hardwood Forest
• preserve and interpret Late Woodland Native American culture, effigy mounds, natural history, and plant communities
• passive recreation, hiking, cross-country skiing
New Picnic Shelter and Flush Toilets
• remove existing pit toilets
• existing parking lot to remain
Lowland Restoration Zone
• native plant community restoration and interpretation
• passive recreation, hiking, cross-country skiing
AREA CALCULATIONS
Park Size = Aproximately 190 Acres
Area Within Project Boundary = Aproximately 738 Acres
Please see Master Plan Report for protection options.
Scale: 1" = 200'
= One Acre
PLAN SUMMARY
This draft master plan preserves the views into and out of the center of the habitation area by placing the Visitor's Center at the base of a large hill between Highway Q, and the stockade wall. This places the most disruptive part of our plan closest to an area that has already been disturbed and investigated. We know that this area contains relatively less archeological artifacts than other parts of the site.
The rest of the plan contains other features that were popular on the preliminary options. These include, interpretive trails, access to the east side of the Crawfish, interpretation of the effigy mounds, an archeological support facility, and many other features.
DRAFT
MASTER PLAN
Aztalan State Park
State of Wisconsin Department of Natural Resources
Dana White Quam, Park Manager
Technical Advisory Team
Design Group
WISCONSIN DEPT OF NATURAL RESOURCES

PAGE ONE