Treated Wastewater Soil Absorption System

NMC — Approximate Property Boundary and Owner

Z16 — Wetlands With Names Reported in the 1995 EIR

Disturbed Wetland Area not Previously Delineated as a Wetland

C (117 GPM) — Proposed Soil Absorption Cell Location and Maximum Discharge Rate

Proposed Distribution Piping

Proposed Forcemain From Discharge Lagoon

N
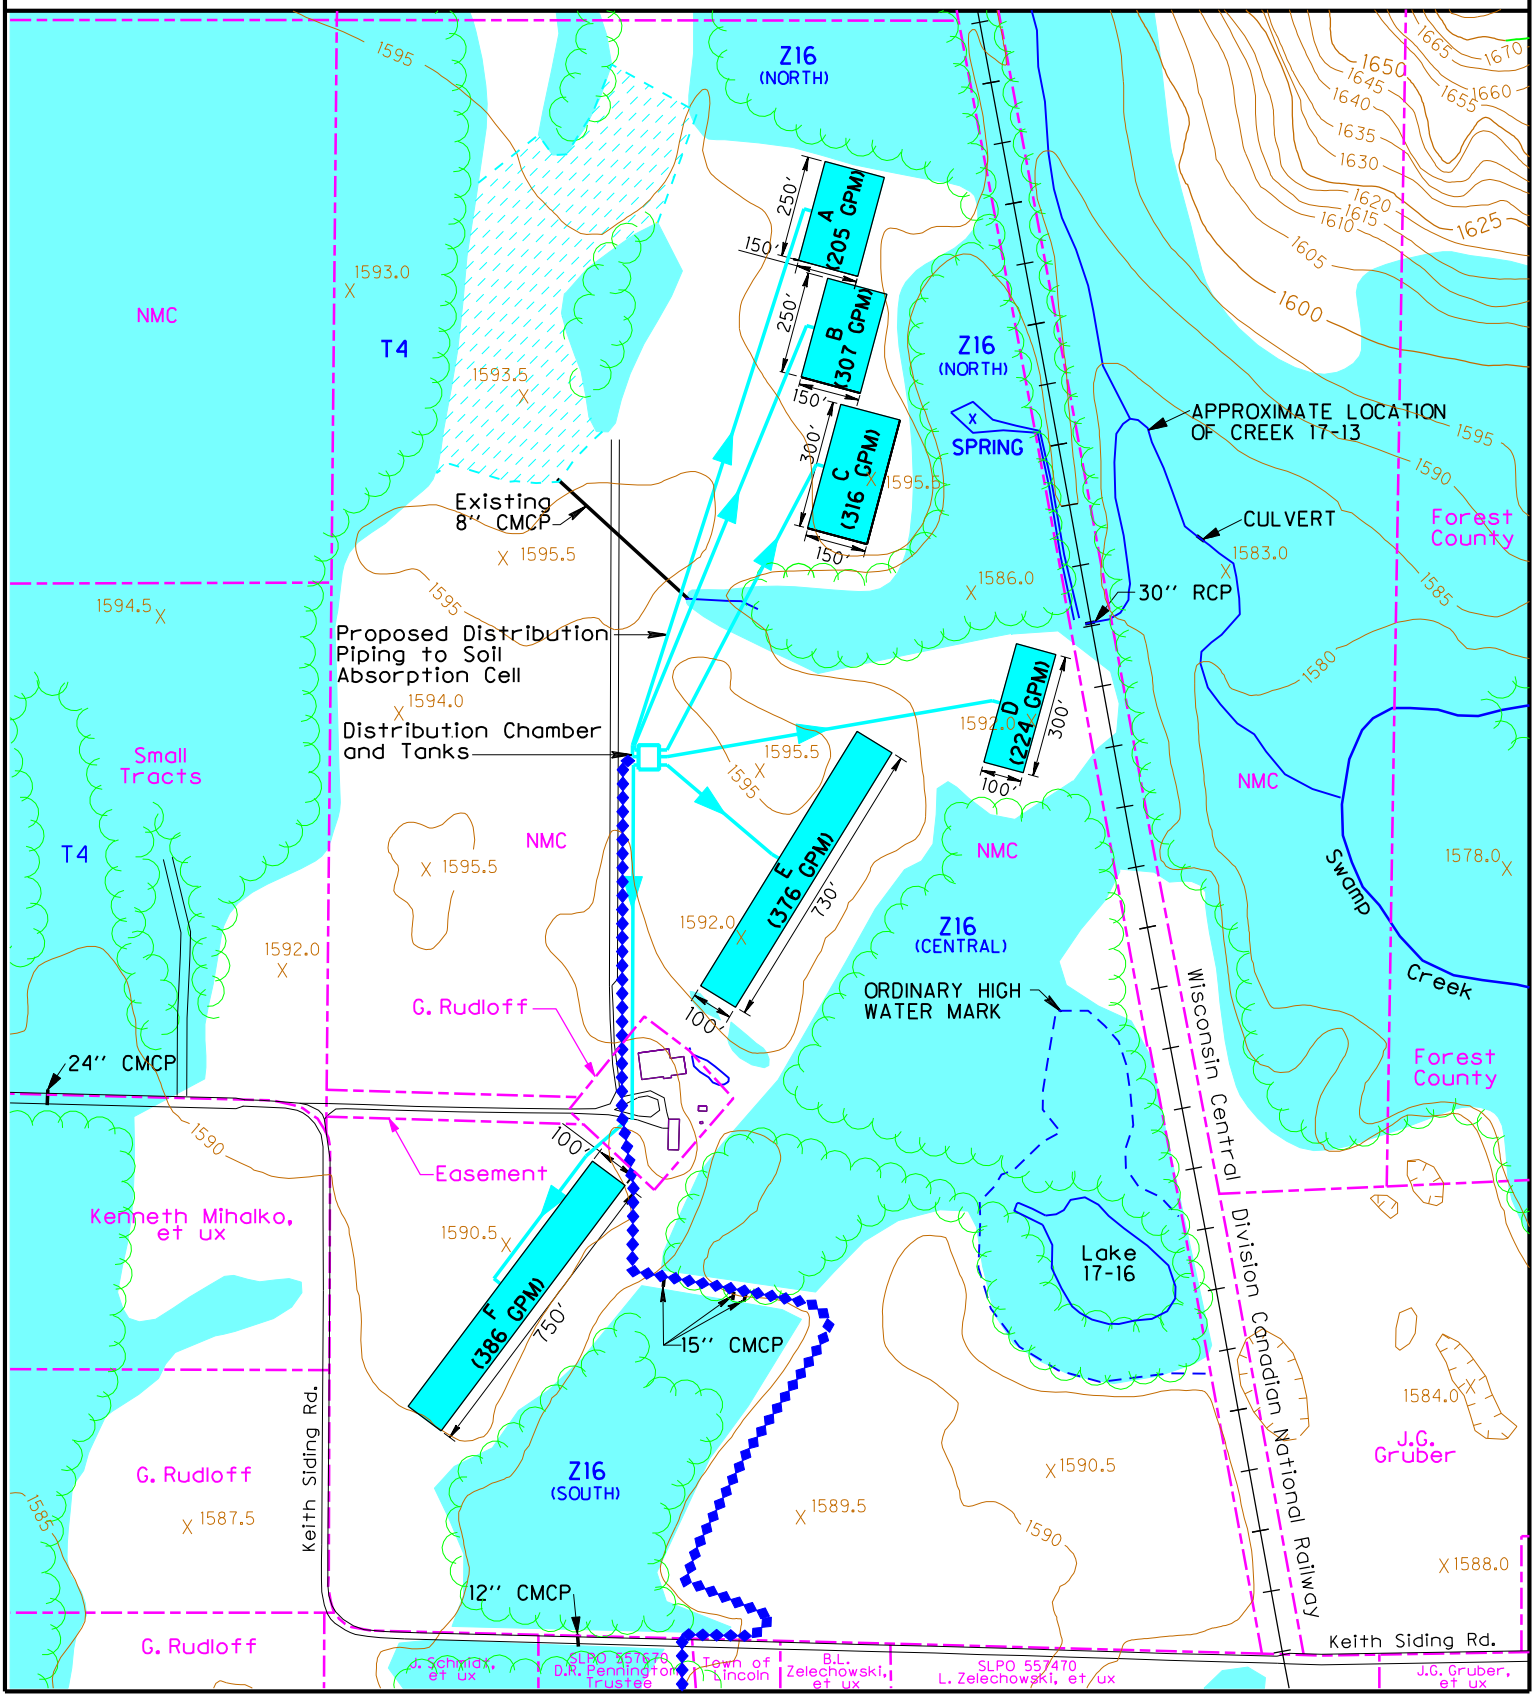
0 300′ 600 Feet