EXAMPLE - INFILTRATION BASIN CONTROL STRUCTURE	SHEET NO. 6
FIGURE 4 - SIDE VIEW	

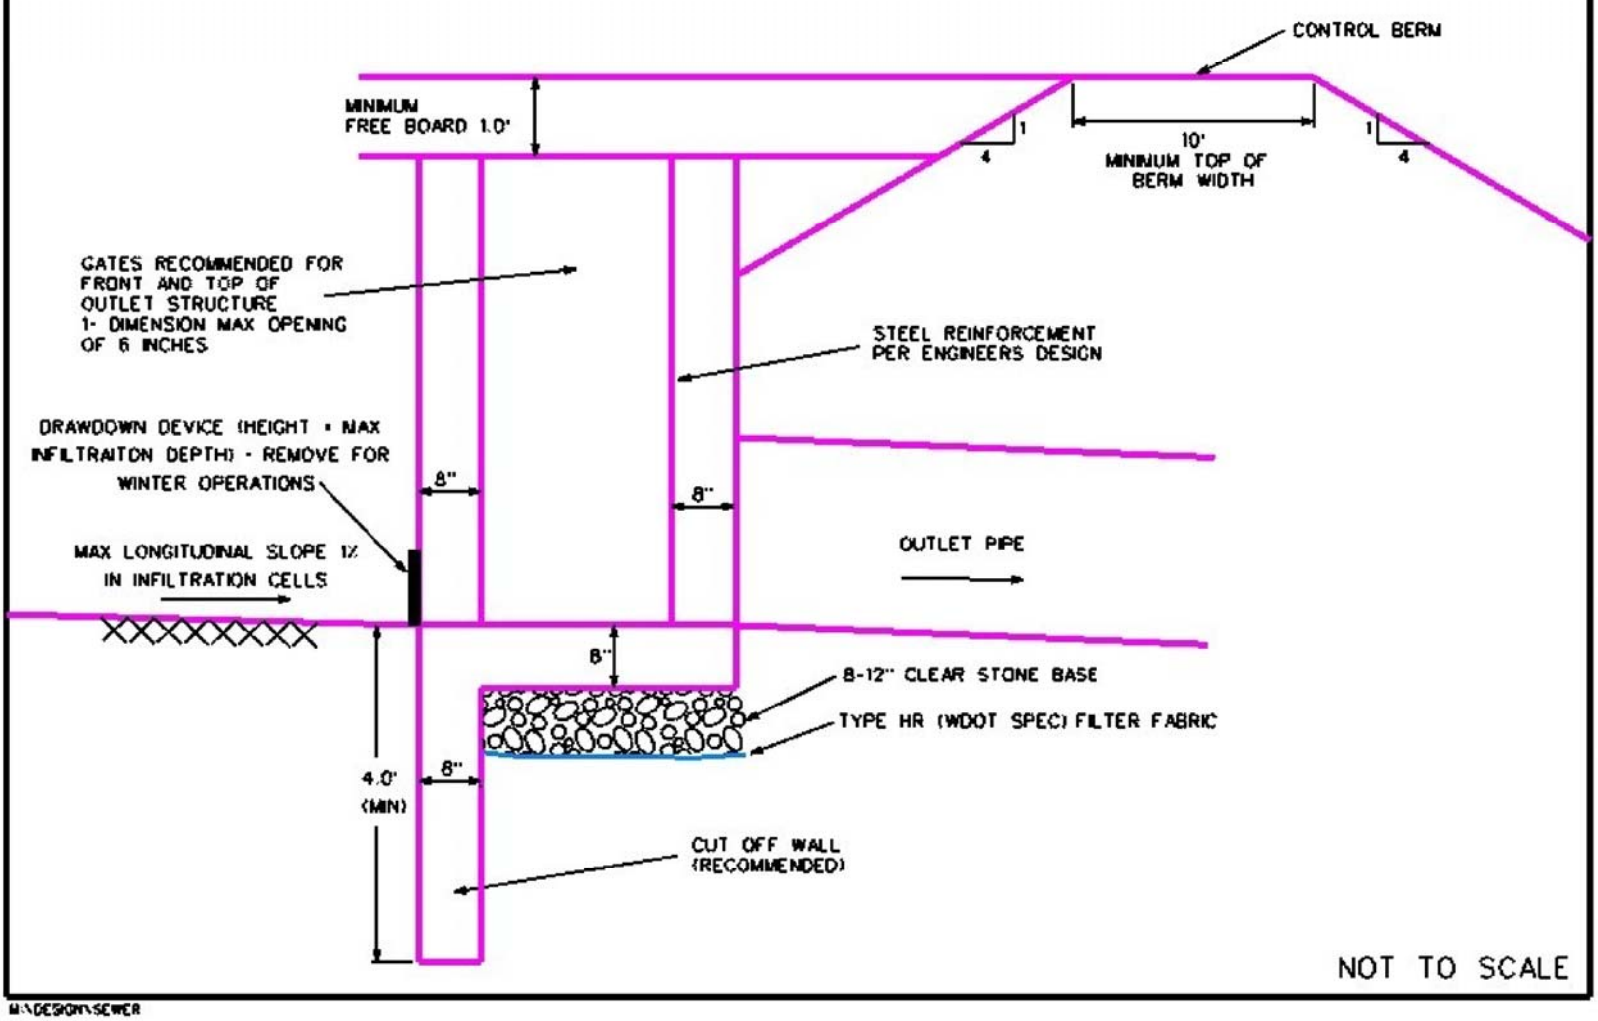

M:\DESIGN\SEWER