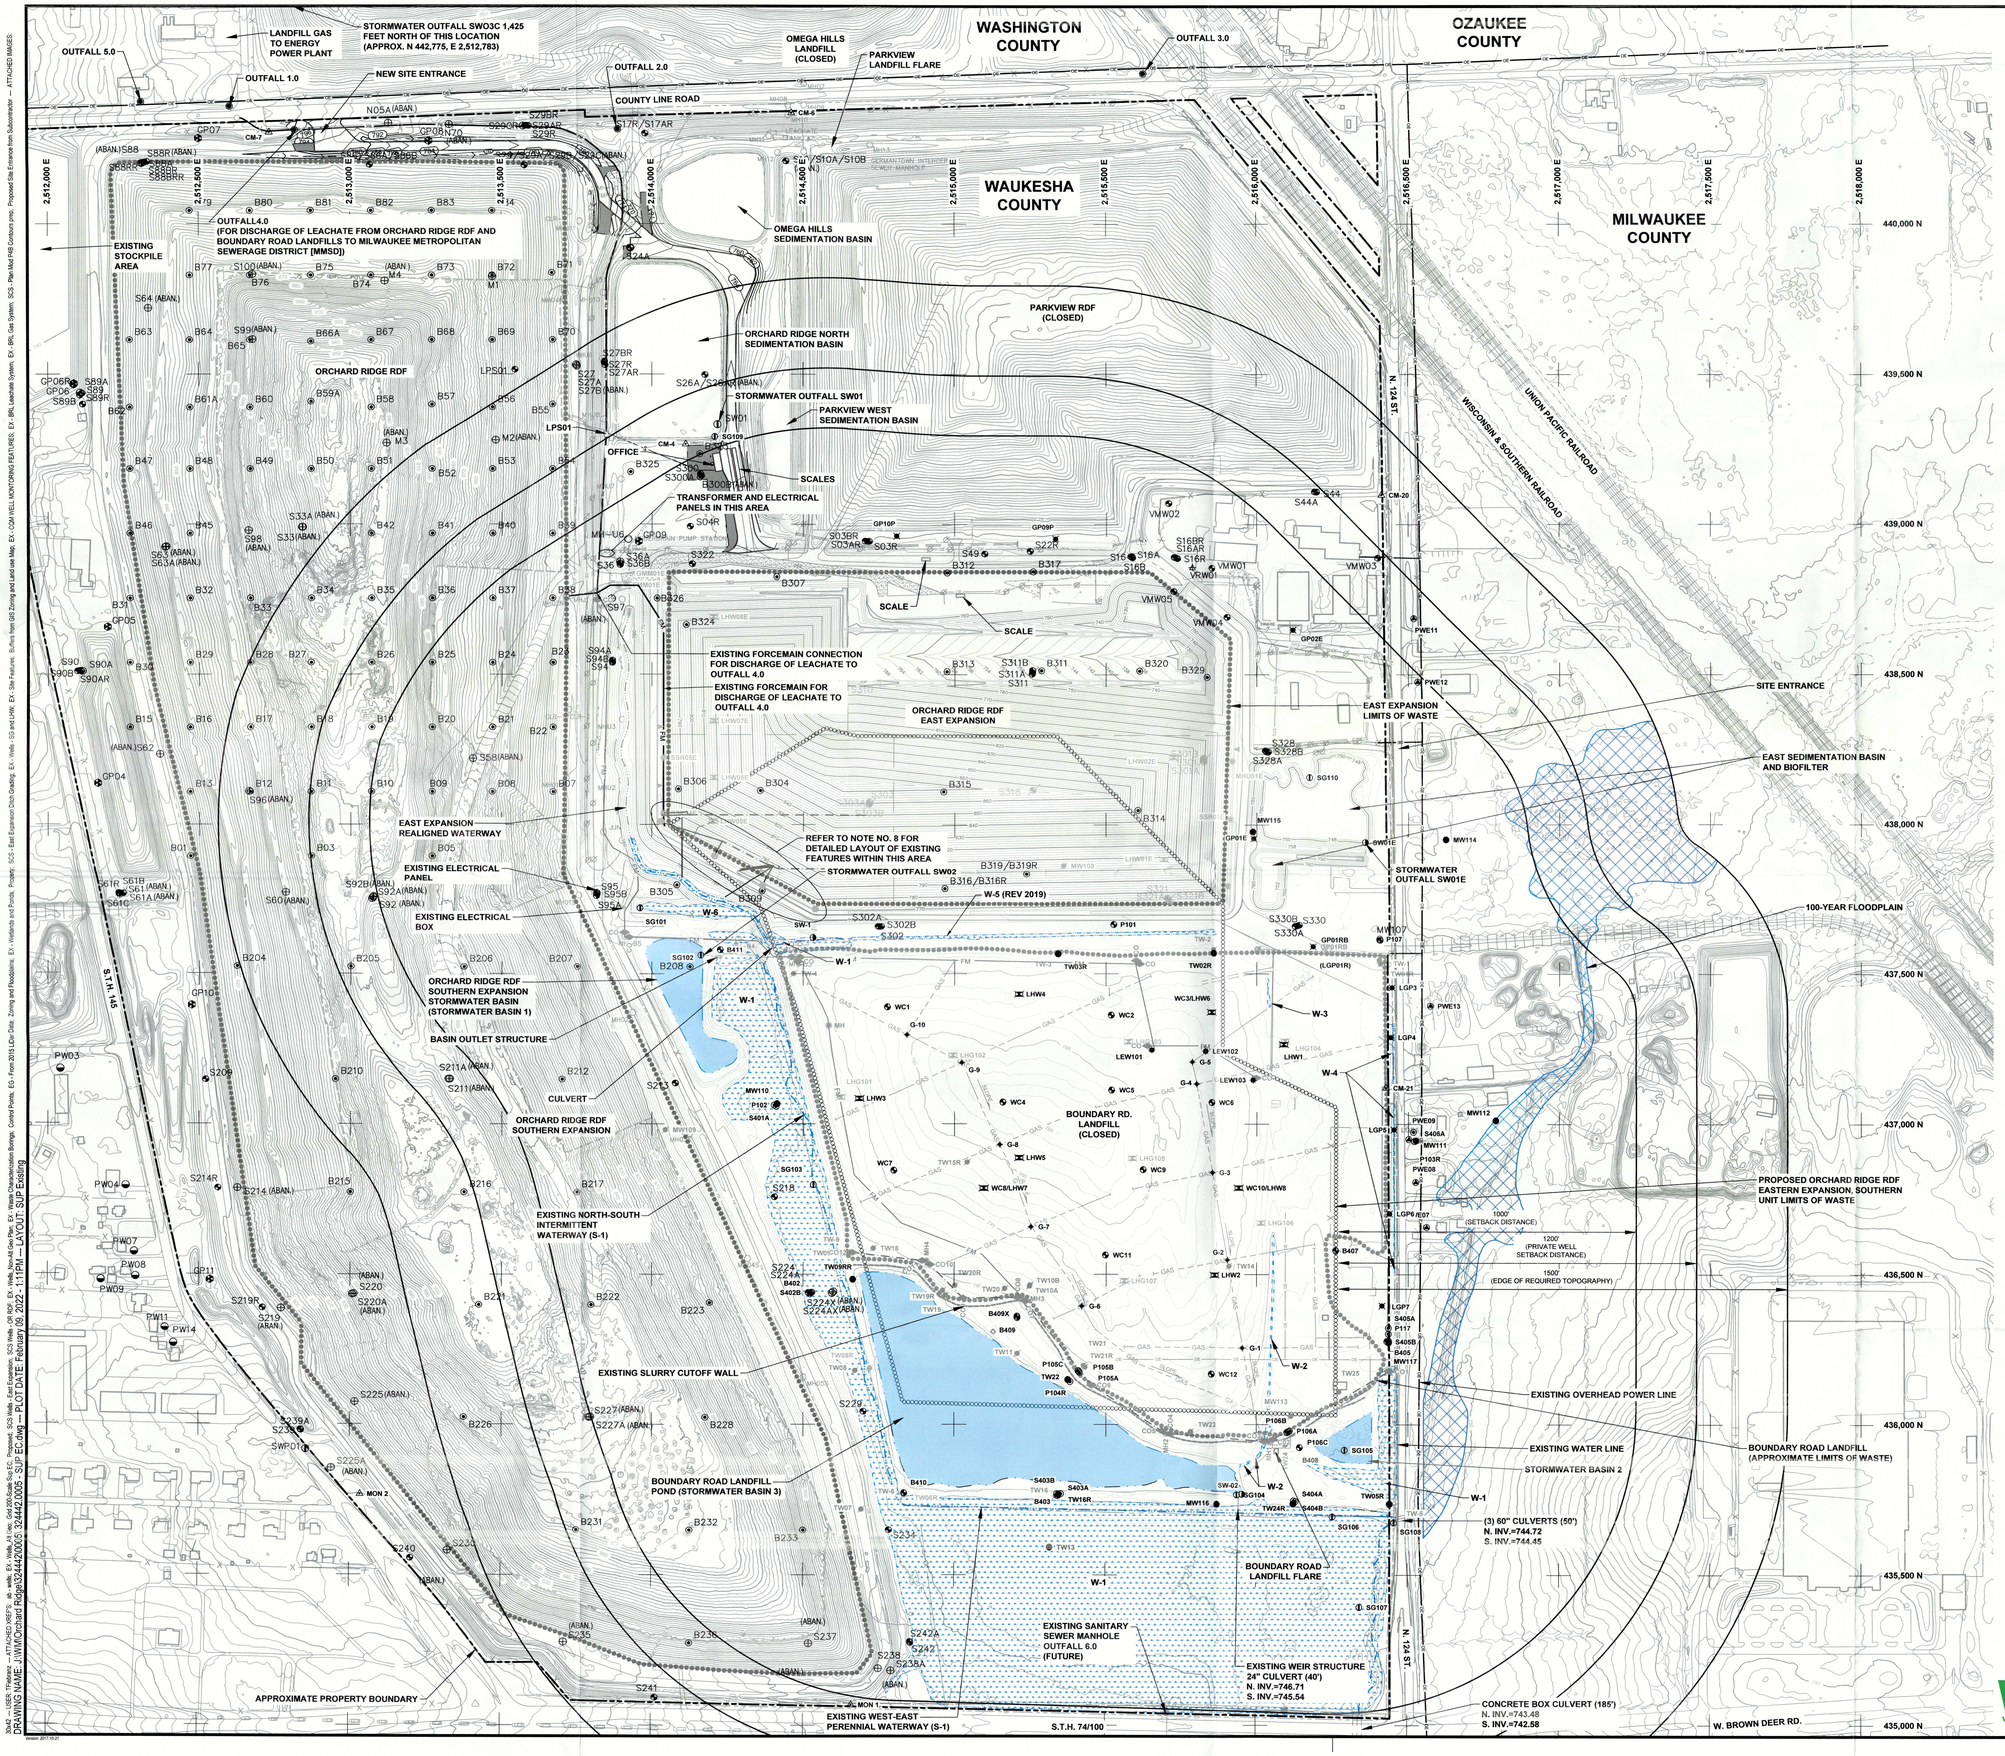

NOTES

1. REFER TO PLAN SHEET 2 FOR BASEMAP LEGEND AND GENERAL NOTES.
2. REFER TO PLAN SHEET 2 FOR LOCATIONS AND ELEVATIONS OF EXISTING CONTROL MONUMENTS.
3. FLOOD ZONE INFORMATION OBTAINED FROM FLOOD INSURANCE RATE MAPS (COMMUNITY PANELS 55079C0025E, 55079C0004E, 55078C0012E, 55079C0008E, 55079C0016E, 55079C0009E, AND 55079C0017E, DATED 9/26/08) PUBLISHED BY THE FEDERAL EMERGENCY MANAGEMENT AGENCY (FEMA).
4. ACCESS TO THE EXISTING ORCHARD RIDGE RDF IS CONTROLLED BY A FENCE AND GATE ALONG THE SITE ENTRANCE ROAD AT NORTH 124TH STREET. A NEW ENTRANCE ALONG COUNTY LINE ROAD WAS CONSTRUCTED IN 2021.
5. THE FOLLOWING EAST EXPANSION MONITORING WELLS/PIEZOMETERS HAVE BEEN ABANDONED: S301, S301A, S301B, S303, S303A, S303B, S308, S308A, S308B, S310, S318, S321, S321A, AND S321B, BECAUSE THE SYMBOLS FOR THESE WELLS DO NOT MATCH STANDARD TRC SYMBOLS. A "SLASH" MARK HAS BEEN DRAWN THROUGH EACH SYMBOL AND THE WELL IS NOW SHOWN IN GRAY-TONE FONT TO INDICATE THAT THESE WELLS ARE ABANDONED.
6. THE ABANDONED FEATURES ARE SHOWN ON THIS MAP BECAUSE MOST OF THE LOCATIONS ARE PRESENTED ON THE GEOLOGIC CROSS SECTIONS PROVIDED IN ADDENDUM 1 TO THE JULY 2020 FEASIBILITY REPORT, DATED DECEMBER 2020. THE LOCATIONS OF THE ABANDONED FEATURES WERE PROVIDED BY WMWI.
7. THE LOCATIONS OF UTILITIES WERE PROVIDED BY WMWI BASED UPON SURVEYED LOCATIONS, VISUAL OBSERVATIONS, AND SITE HISTORY.
8. EXISTING DESIGN FEATURES WITHIN THE SOUTHWESTERN CORNER OF EAST EXPANSION ARE PRESENTED (AT A LARGER SCALE) ON PLAN SHEETS 6 AND 7.

N

0 200 400 600 800
SCALE IN FEET

NOTE: THESE PLANS ARE ACCOMPANIED BY A REPORT OF THE SAME TITLE. THESE DOCUMENTS ARE INTERRELATED AND ARE INTENDED TO BE USED TOGETHER. THESE DOCUMENTS ARE INTENDED TO BE USED FOR REGULATORY PURPOSES ONLY.

NOT FOR CONSTRUCTION

NO.	BY	DATE	REVISION	APP'D.

PROJECT: WASTE MANAGEMENT OF WISCONSIN, INC.
PLAN OF OPERATION
ORCHARD RIDGE RDF - EASTERN EXPANSION, SOUTHERN UNIT
VILLAGE OF MENOMONEE FALLS, WAUKESHA CO., WI

TITLE: SUPPLEMENTAL EXISTING CONDITIONS MAP

DRAWN BY:	G. ASHWORTH	PROJ. NO.:	324442.0005.0000
CHECKED BY:	T.HALENA/B.KJANNK		SHEET 4 OF 42
APPROVED BY:	M. AMSTADT		
DATE:	FEBRUARY 2022		

DATE: 2022/01/11

WASTE MANAGEMENT

TRC
708 Heartland Trail
Suite 3000
Madison, WI 53717
Phone: 608.826.3600

FD 262152390 FD 268459560

FILE NO.: 324442.0005 - SUP EC.dwg

3D/2D — USER TRIdentity — ATTACHED SHEETS: ⊕ with: EX - Wells, 2-ft int. Grid 100-Scale-Sq-SC - Trapezoid; SCS-Wells, Grid 100-Scale-Sq-SC - Trapezoid; SCS-Wells, OR RDF; EX - Wells, Non-AB Gas Prbs; EX - Wetlands and Ponds; Property; SCS - East Expansion Ditch Grading; EX - Wells - SG and LWM; EX - Site Features; Surface from GIS! Zoning and Land use Map; EX - COM WELL MONITORING FEATURES; EX - BRL Leachate System; EX - BRL Gas System; SCS - Plan Mod FNB Contours proj; Proposed Site Entrance from Subcontractor — ATTACHED IMAGES:
DRAWING NAME: J:\WM\Orchard Ridge\324442\0005\ - SUP EC.dwg — PLOT DATE: February 09, 2022 - 1:11PM — LAYOUT: SUP Existing
EG - From 2015 LiDar Data; Zoning and Floodplains; EX - Wetlands and Ponds; Property; SCS - East Expansion Ditch Grading; EX - Wells - SG and LWM; EX - Site Features; Surface from GIS! Zoning and Land use Map; EX - COM WELL MONITORING FEATURES; EX - BRL Leachate System; EX - BRL Gas System; SCS - Plan Mod FNB Contours proj; Proposed Site Entrance from Subcontractor; Contest Points; EG - From 2015 LiDar Data; Zoning and Floodplains; EX - Wetlands and Ponds; Property; SCS - East Expansion Ditch Grading; EX - Wells - SG and LWM; EX - Site Features; Surface from GIS! Zoning and Land use Map; EX - COM WELL MONITORING FEATURES; EX - BRL Leachate System; EX - BRL Gas System; SCS - Plan Mod FNB Contours proj; Proposed Site Entrance from Subcontractor
DRAWING NAME: J:\WM\Orchard Ridge\324442\0005\ - SUP EC.dwg — PLOT DATE: February 08, 2022 - 1:11PM — LAYOUT: SUP Existing
Version: 2017-10-21